CLARK KJOS ARCHITECTS, LLC COPYRIGHT 2019

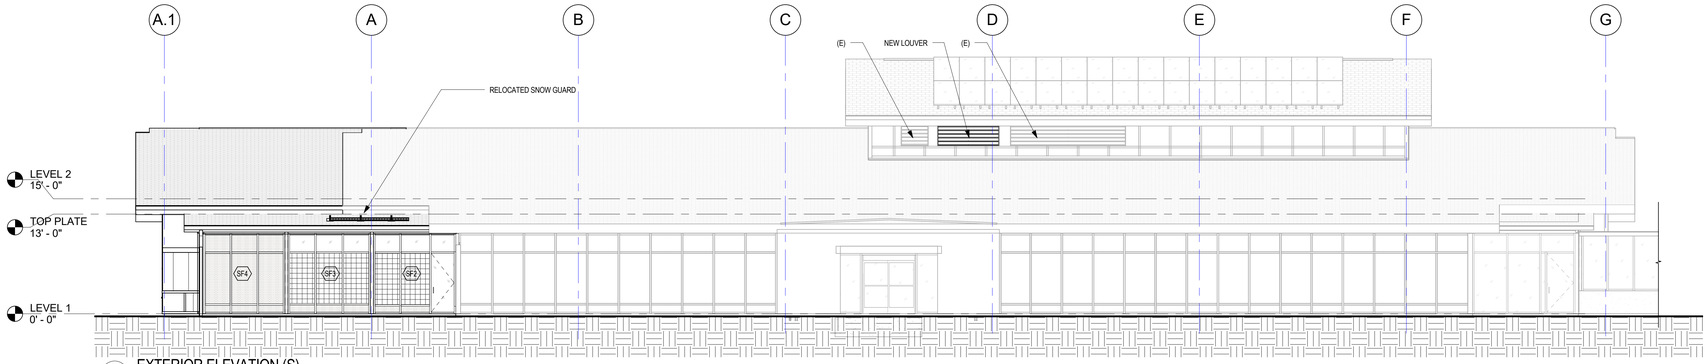

1 A4.01 EXTERIOR ELEVATION (S)
1/8" = 1'-0"

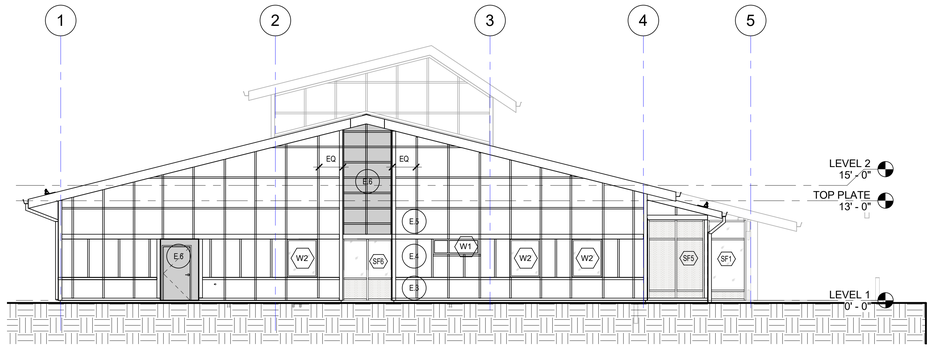

2 A4.01 EXTERIOR ELEVATION (W)
1/8" = 1'-0"

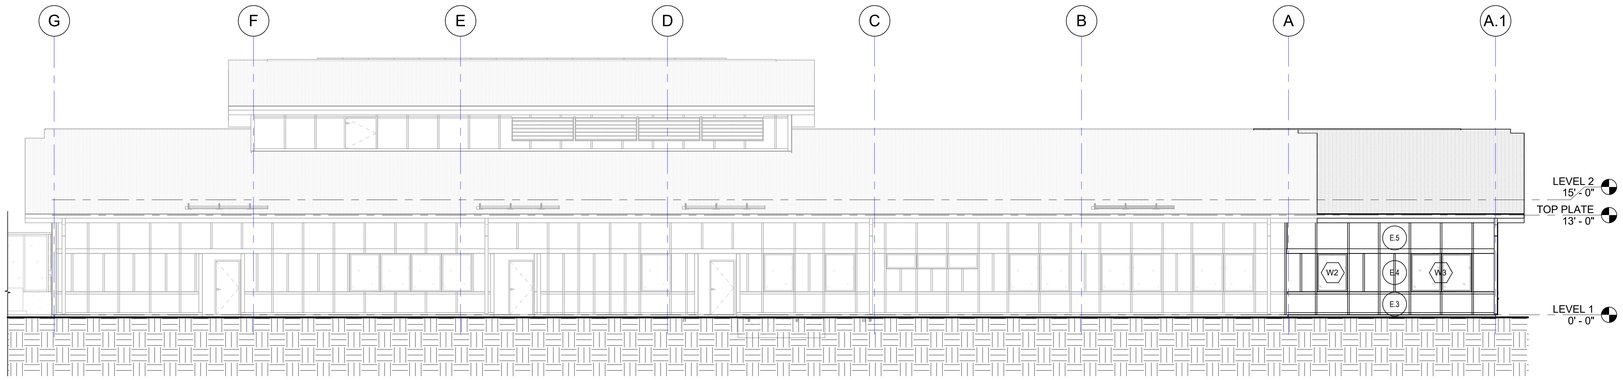

3 A4.01 EXTERIOR ELEVATION (N)
1/8" = 1'-0"

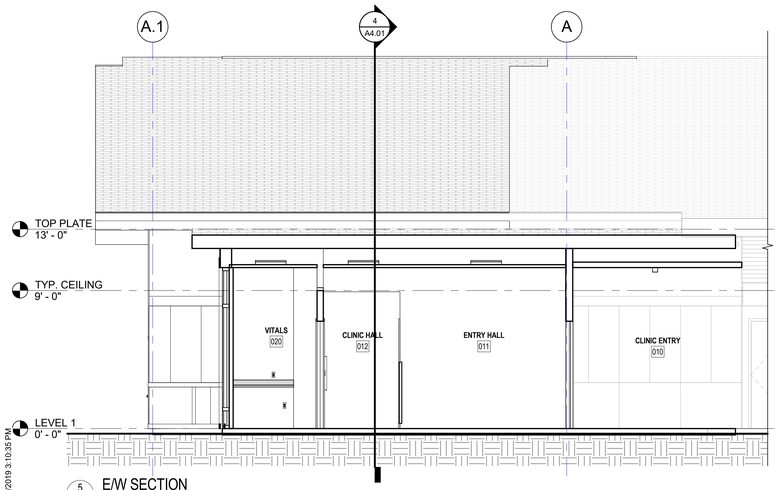

5 A4.01 E/W SECTION
1/4" = 1'-0"

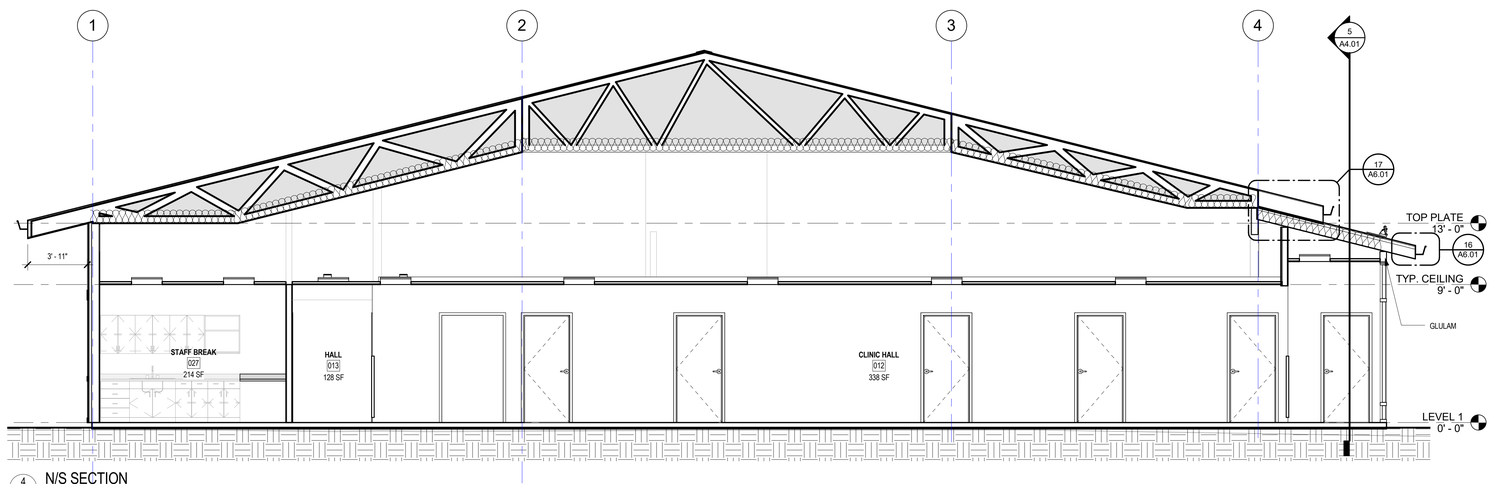

4 A4.01 N/S SECTION
1/4" = 1'-0"

GENERAL NOTES

1. SEE MECHANICAL, PLUMBING, AND ELECTRICAL DRAWINGS FOR WALL PENETRATIONS AND ITEMS TO BE ACCOMODATED ON THE EXTERIOR.

-KEYNOTES-

E.3 3X5 FIBERCEMENT PANEL (COLOR 1)
E.4 2X5 FIBERCEMENT PANEL (COLOR 1)
E.5 4X4 FIBERCEMENT PANEL (COLOR 1)
E.6 4X2 FIBERCEMENT PANEL (COLOR 2)

CLARK KJOS ARCHITECTS, LLC
621 SW Alder Street, Suite 700
Portland, OR 97205
Phone: 503/224-4848

REGISTERED ARCHITECT
SCOTT D. COMBS
PORTLAND, OREGON
STATE OF OREGON

Wallowa MOB Addition

Wallowa County Healthcare District

603 Medical Pkwy, Enterprise, OR 97828

ISSUE DATE: 01.25.2019

REVISIONS:

Bid / Permit Set

ELEVATIONS AND BUILDING SECTIONS

A4.01

PROJECT NO.: 18038

1/25/2019 3:10:35 PM